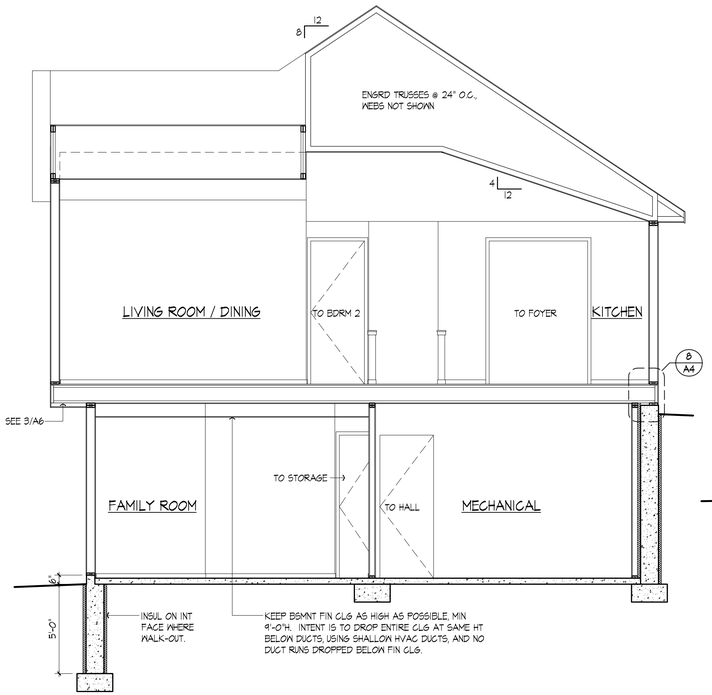

1 A6 BUILDING SECTION
1/4" = 1'-0"

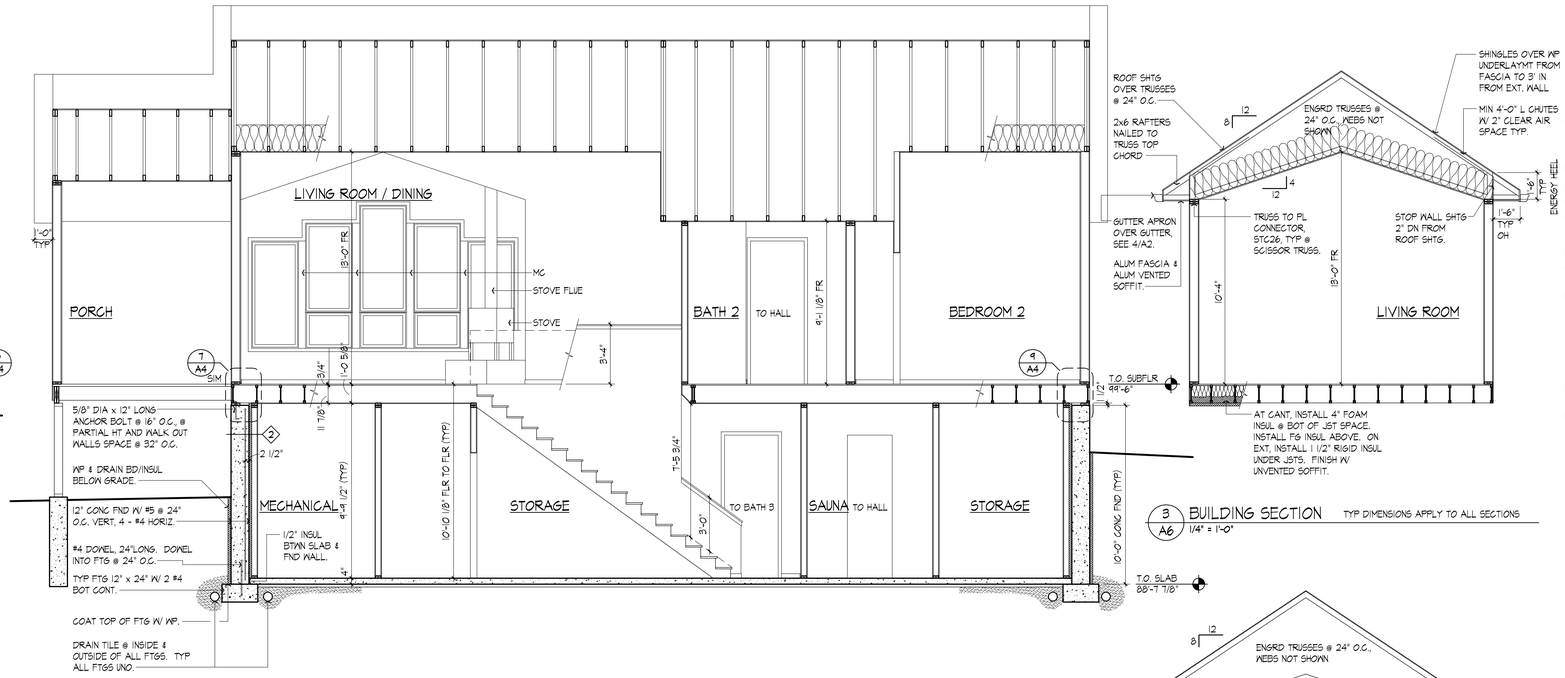

2 A6 BUILDING SECTION TYP DIMENSIONS, REINFORCING APPLY TO ALL SECTIONS
1/4" = 1'-0"

3 A6 BUILDING SECTION TYP DIMENSIONS APPLY TO ALL SECTIONS
1/4" = 1'-0"

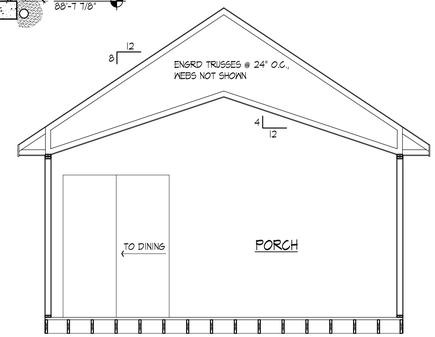

6 A6 BUILDING SECTION
1/4" = 1'-0"

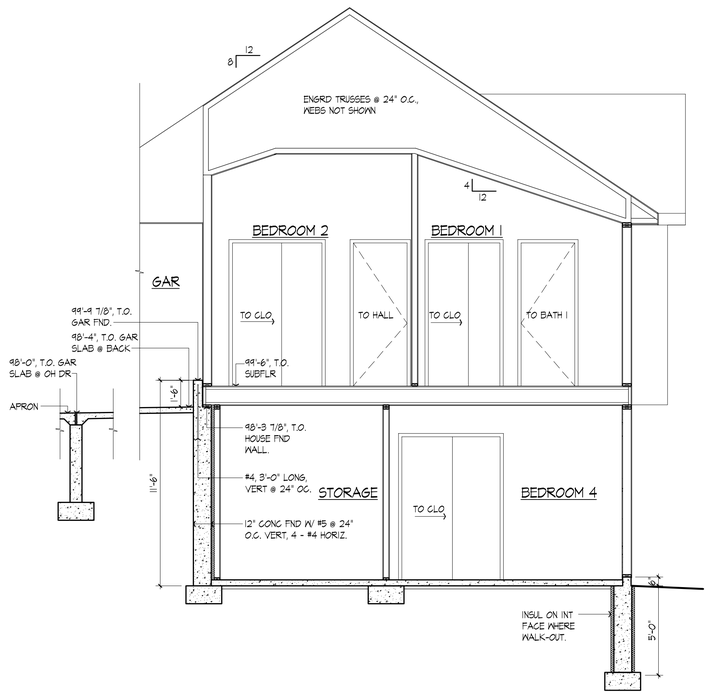

4 A6 BUILDING SECTION
1/4" = 1'-0"

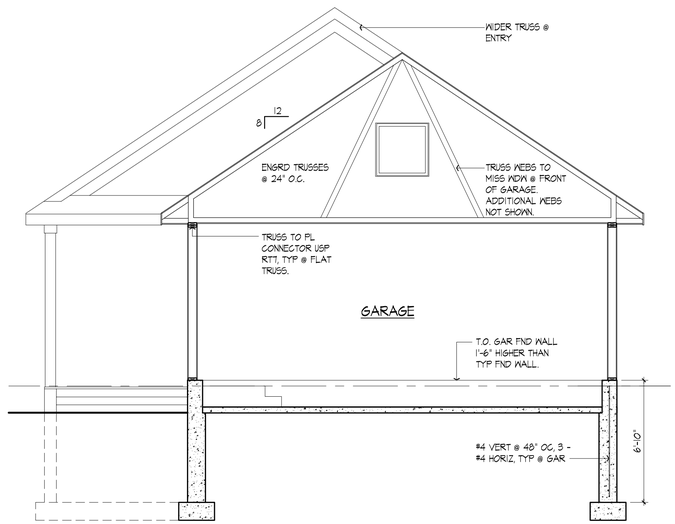

5 A6 BUILDING SECTION
1/4" = 1'-0"

Architectural Drawing Abbreviations

AB	anchor bolt	ENGR	engineer (ed)	MEMB	membrane	SS	sanitary sewer
AC	air conditioner, above counter	EQ	equal	MTL	metal	SS	stainless steel
ACT	acoustical ceiling tile	EQUIP	equipment	MFR	manufacture (r)	STD	standard
ADJ	adjacent or adjustable	EST	estimate	MC	microwave	STL	steel
AFF	above finish floor	EW	each way	MIL	millimeter	STOR	storage
ALT	alternate	EXG	existing	MIN	minimum	STRUCT	structural
AL	aluminum	EXH	exhaust	MIR	mirror	SURF	surface
AP	access panel	EXP	expansion	MISC	miscellaneous	SUS	suspended
APPROX	approximately	EJT	expansion joint	MO	masonry opening	S/V	stain/varnish
ARCH	architect (ural)	EXT	exterior	MT	mount (ed), (ing)	SWR	sewer
AV	audio visual	FB	face brick	MULL	mullion	SY	square yard
B	base	FD	floor drain	N	north	T	tread
BC	base cabinet	FE	fire extinguisher	NA	not applicable	T&G	tongue and groove
BD	board	FF	finish floor	NIC	not in contract	TB	towel bar
BIT	bituthane	FFE	finish floor elevation	NTS	not to scale	TBD	to be determined
BLDG	building	FIN	finish (ed)	OC	on center	TD	towel dispenser
BLK-G	block-ing	FIXT	fixture	OCEW	on center each way	TD	trench drain
BM	beam	FLG	flashing	OD	outside diameter	TEL	telephone
BMU	burnished masonry unit	FLR	floor (ing)	OFRD	overflow roof drain	TEMP	temporary
B.O.	bottom of	FLUOR	fluorescent	OH	overhead, overhang	TER	terrazzo
BOT	bottom	FND	foundation	OPNG	opening	THERM	thermostat
BR	backer rod	FO	face of	OV	oven	THK	thickness
BRK	brick	FOC	face of concrete	PERIM	perimeter	THRD	threshold
BRKT	bracket	FOM	face of masonry	PERP	perpendicular	TEMP	tempered
BRG	bearing	FR-G	frame, framing	PL	plate	T.O	top of
BS	backsplash	FRP	fiberglass reinforced panel	PLAM	plastic laminate	T-O	tip-out
BSMT	basement	FRZ	freezer	PLMG	plumbing	TPD	toilet paper dispenser
BTWN	between	FT	foot, feet	PNL	panel (ing)	TR	trash
BW	both ways	FTG	footing	P-O	pull-out	TRANS	translucent
BN	bullnose	FUR	furred (ing)	POLY	polyethylene	TRC	trash compactor
CAB	cabinet	FUT	future	PORC	porcelain	TRTD	treated
CANT	cantilever	GA	gauge	PREFAB	prefabricated	TV	television
CB	ceramic base	GALV	galvanize (d)	PREFIN	prefinished	TXT	texture (d)
CEM	cement	GB	grab bar	PSF	pounds per square foot	TYP	typical
CER	ceramic	GC	general contract (or)	PSI	pounds per square inch	UC	upper cabinet
CIRC	circular	GL	glass, glazing	PSL	parallel strand lumber	UNEX	unexcavated
CJT	control joint	GL BLK	glass block	PT	paint (ed)	UNFIN	unfinished
CL	center line	GLU LAM	glue laminated	PTH	paper towel holder	UNO	unless noted otherwise
CLO	closet	GMU	glazed masonry unit	PWD	plywood	UTIL	utility
CLG	ceiling	GYP BD	gypsum board	QTY	quarry tile	VB	vinyl base
CLR	clear (ance)	H	high	R	riser	VCT	vinyl composition tile
CMU	concrete masonry unit	HB	hose bibb	R, RAD	radius	VD	vertical divider
CO	cased opening	HC	hollow core	RA	return air	VENT	ventilator, ventilation
COL	column	HDR	header	RCP	reflected ceiling plan	VERT	vertical
CONC	concrete	HDWR	hardware	RD	roof drain	VEST	vestibule
CONST	construction	HGR	hanger	REC	recessed	VIF	verify in field
CONT	continuous or continue	HM	hollow metal	RECPT	receptacle	VIN	vinyl
CONTR	contract (or)	HORIZ	horizontal	REF	refrigerator	VJT	v-joint (ed)
CPT	carpet (ed)	HT	height	REINF	reinforce (d), (ing)	VNR	veneer
CSG	casing	HVAC	heating/ventilation/air conditioning	REQ	require (d), (ment)	VR	vapor retarder
CSK	countersunk			RES	resilient	W	west
CT	ceramic tile, cooktop	ID	inside diameter	RET	return	W	with
CTR	counter (top)	IN	inch	RETG	retaining	WC	water closet, wall covering
D, DWR	drawer	INCAND	incandescent	REV	revision (s), revised	WD	wood
D-C	drawer-cutlery tray	INSUL	insulate (d), (ion)	RH	right hand	WDW	window
D-F	drawer-hanging files	INT	interior	RM	room	WGL	wire glass
D-P	drawer-pencil	JST	joist	RO	rough opening	WH	water heater
D-S	drawer-spices	JT	joint	RS	rough sawn	W/O	without
D-U	drawer-utility tray	JT BKR	joint backer	RWC	rain water conductor	WP	waterproofing
DBL	double	KPL	kick plate	RWL	rain water leader	WR	water resistant
DEMO	demolish, demolition	KO	knock out	S	south	WS	weather-strip (ping)
DF	drinking fountain	LAM	laminate (d)	SC	screen	#	number
DH	double hung	LAV	lavatory	SCH	schedule		
DIA	diameter	LC	laundry chute	SD	soap dispenser		
DIM	dimension	LF	linear foot	SEC	section		
DIV	division	LIN	linen	SF	square foot		
DN	down	LSL	laminated strand lumber	SH	shelf, shelving		
DP	dampproofing	LT	light	SH + R	shelf with rod		
DR	door	LT WT	lightweight	SHTG	sheathing		
DS	downspout	LVL	laminated veneer lumber	SIM	similar		
DT	drain tile	LVR	louver	SKYLT	skylight		
DTL	detail	MAS	masonry	SLDG	sliding		
DW	dishwasher	MATL	material (s)	SLNT	sealant		
DWG	drawing	MAX	maximum	SLR	sealer		
E	east	MC	mullion cover, medicine cab	SMU	scored masonry unit		
EA	each			SPEC	specification (s)		
ELEV	elevation, elevator	MD	metal deck	SP	speaker		
ELEC	electric (al)	MECH	mechanic (al)	SR	sanitary receptacle		

l:\library\abbrev\abbrev2-07.doc

McMonigal Architects
McMonigal Architects, LLC
1224 Marshall St NE, Suite 400
Minneapolis, Minnesota 55413

Rosemary McMonigal, AIA
612 331-1244
612 331-1079 fax

Project
WRIGHT & FENNIG CABIN
15424 W. Victory Heights Circle
Stone Lake, WI 54876

Owner
Martha Wright & John Fennig
2 Otter Lane
North Oaks, MN 55110

Structural Engineer
KRECH, O'BRIEN, MUELLER AND ASSOCIATES, INC.
6115 Cahill Avenue
Inver Grove Heights, MN 55076

Jim Krech, PE

651 451-4605
651 451-0917 fax

Architect's Project #0626

April 3, 2007

I hereby certify that this plan, specification or report was prepared by me or under my direct supervision and that I am duly Licensed Architect under the Laws of the State of Wisconsin.

Rosemary McMonigal

Rosemary McMonigal, AIA
Registration Number: 6417-005
Date: April 3, 2007

Revisions

Number	Description	Date

BUILDING SECTIONS ABBREVIATIONS

A6 OF 7

COPYRIGHT 2007 McMONIGAL ARCHITECTS, LLC